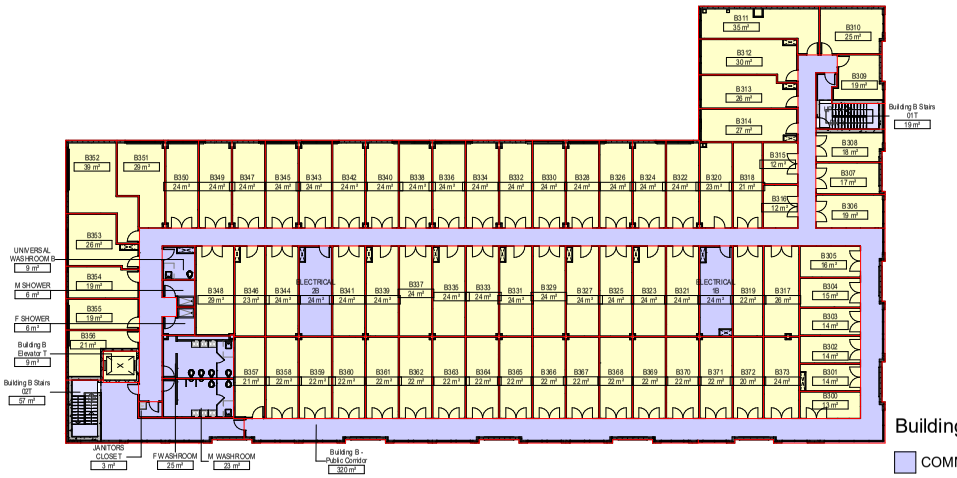

Third Floor BUILDING B

"ALL DRAWINGS, SPECIFICATIONS AND RELATED DOCUMENTS ARE THE COPYRIGHT PROPERTY OF THE ARCHITECT AND MUST BE RETURNED UPON REQUEST. REPRODUCTION OF DRAWINGS, SPECIFICATIONS AND RELATED DOCUMENTS IN PART OR IN WHOLE IS FORBIDDEN WITHOUT THE WRITTEN PERMISSION OF THE ARCHITECT."

DO NOT SCALE DRAWINGS.

CONTRACTOR MUST CHECK & VERIFY ALL DIMENSIONS ON SITE.

THIS DRAWING IS NOT TO BE USED FOR CONSTRUCTION UNTIL SIGNED BY THE ARCHITECT.

No.	Issues	Date	By

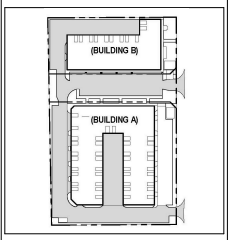

TAES Architects Inc.
98 SCARSDALE ROAD,
TORONTO, ONTARIO, M3B 2R7
T: 416 800 3284
F:416 800 3485

BUSINESS POINT

PICKERING CORPORATE CENTRE

1030 SALK ROAD, PICKERING ON, L1W 3C5

Project No.	T2022002
Drawn	Scale 1 : 200
Checked	Date

BUILDING B - THIRD FLOOR STORAGE LEVEL

Drawing No.

M07

Copyright © 2022 TAES Architects Inc.