CITY FILE NUMBER (S02/23)

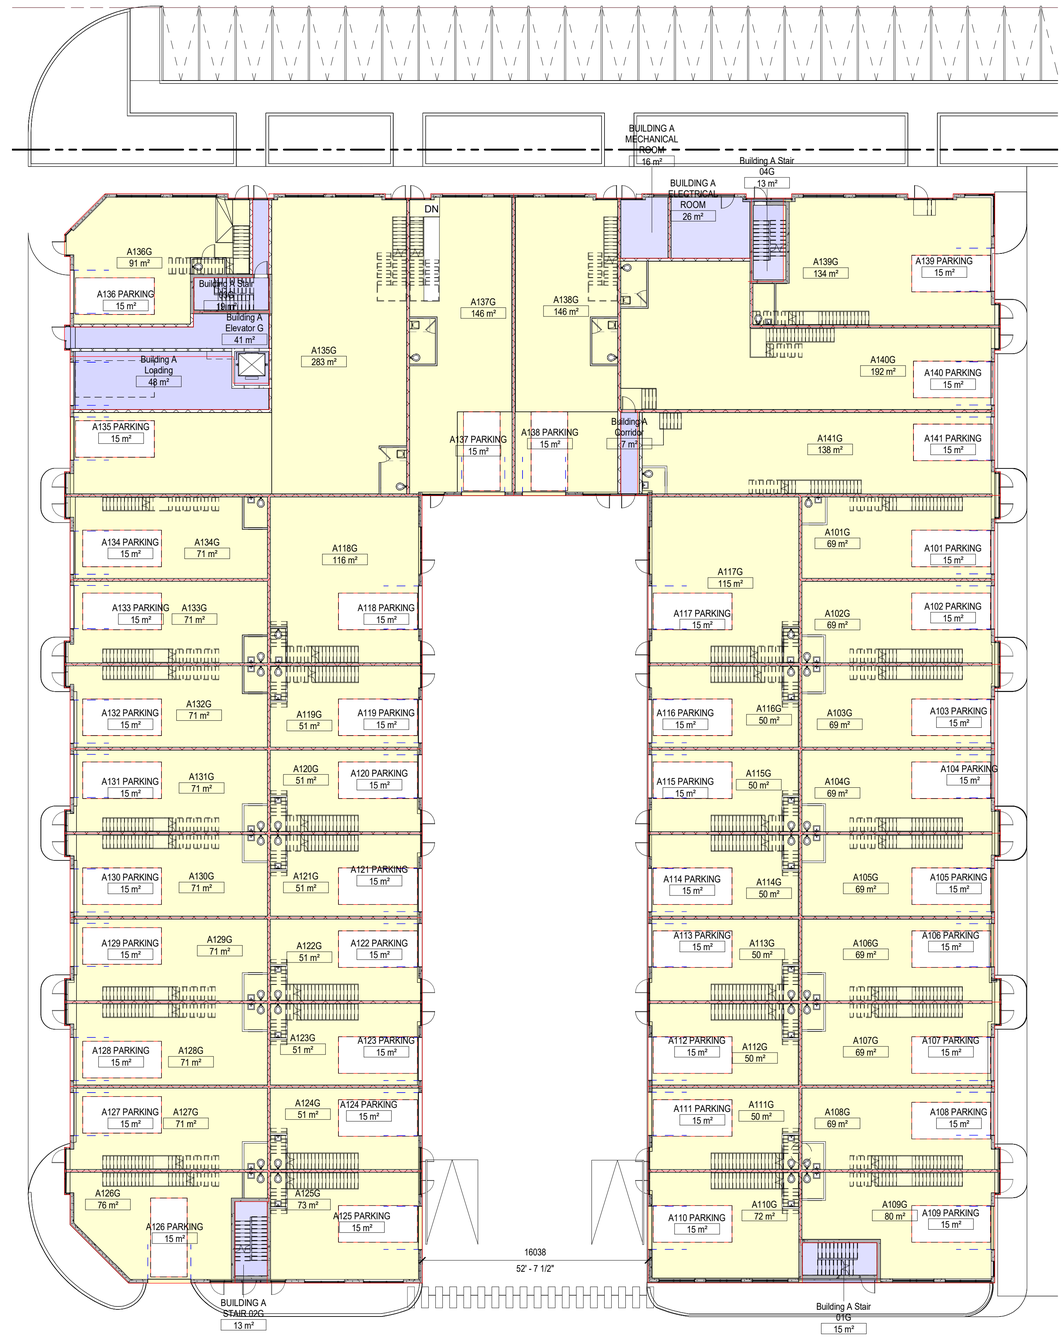

Ground Floor - BUILDING A

Building Area Legend

- COMMON AREA
- UNIT

"ALL DRAWINGS, SPECIFICATIONS AND RELATED DOCUMENTS ARE THE COPYRIGHT PROPERTY OF THE ARCHITECT AND MUST BE RETURNED UPON REQUEST. REPRODUCTION OF DRAWINGS, SPECIFICATIONS AND RELATED DOCUMENTS IN PART OR IN WHOLE IS FORBIDDEN WITHOUT THE WRITTEN PERMISSION OF THE ARCHITECT."

DO NOT SCALE DRAWINGS.

CONTRACTOR MUST CHECK & VERIFY ALL DIMENSIONS ON SITE.

THIS DRAWING IS NOT TO BE USED FOR CONSTRUCTION UNTIL SIGNED BY THE ARCHITECT.

No.	Issues	Date	By

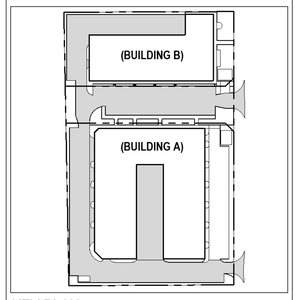

KEY PLAN

CLIENT LOGO

TAES Architects Inc.
98 SCARSDALE ROAD,
TORONTO, ONTARIO, M3B 2R7
T: 416 800 3284
F:416 800 3485

WAREHOUSE

1030 SALK ROAD, PICKERING, ON.

Project No.	T2022002
Drawn	Scale 1 : 200
Checked	Date 2022-02-08

BUILDING A - GROUND FLOOR AREA PLAN

Drawing No.

M01

Copyright © 2021 TAES Architects Inc.

CITY FILE NUMBER (S02/23)

Mezzanine - BUILDING B

"ALL DRAWINGS, SPECIFICATIONS AND RELATED DOCUMENTS ARE THE COPYRIGHT PROPERTY OF THE ARCHITECT AND MUST BE RETURNED UPON REQUEST. REPRODUCTION OF DRAWINGS, SPECIFICATIONS AND RELATED DOCUMENTS IN PART OR IN WHOLE IS FORBIDDEN WITHOUT THE WRITTEN PERMISSION OF THE ARCHITECT."

DO NOT SCALE DRAWINGS.

CONTRACTOR MUST CHECK & VERIFY ALL DIMENSIONS ON SITE.

THIS DRAWING IS NOT TO BE USED FOR CONSTRUCTION UNTIL SIGNED BY THE ARCHITECT.

No.	Issues	Date	By

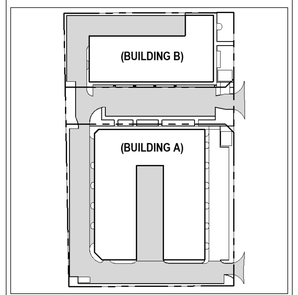

KEY PLAN

CLIENT LOGO

TAES Architects Inc.
98 SCARSDALE ROAD,
TORONTO, ONTARIO, M3B 2R7
T: 416 800 3284
F:416 800 3485

WAREHOUSE

1030 SALK ROAD,
PICKERING, ON.

Project No.	T2022002
Drawn	Scale 1 : 200
Checked	Date 2022-02-08

BUILDING A - MEZZANINE FLOOR AREA PLAN

Drawing No.

M02

Copyright © 2021 TAES Architects Inc.

CITY FILE NUMBER (S02/23)

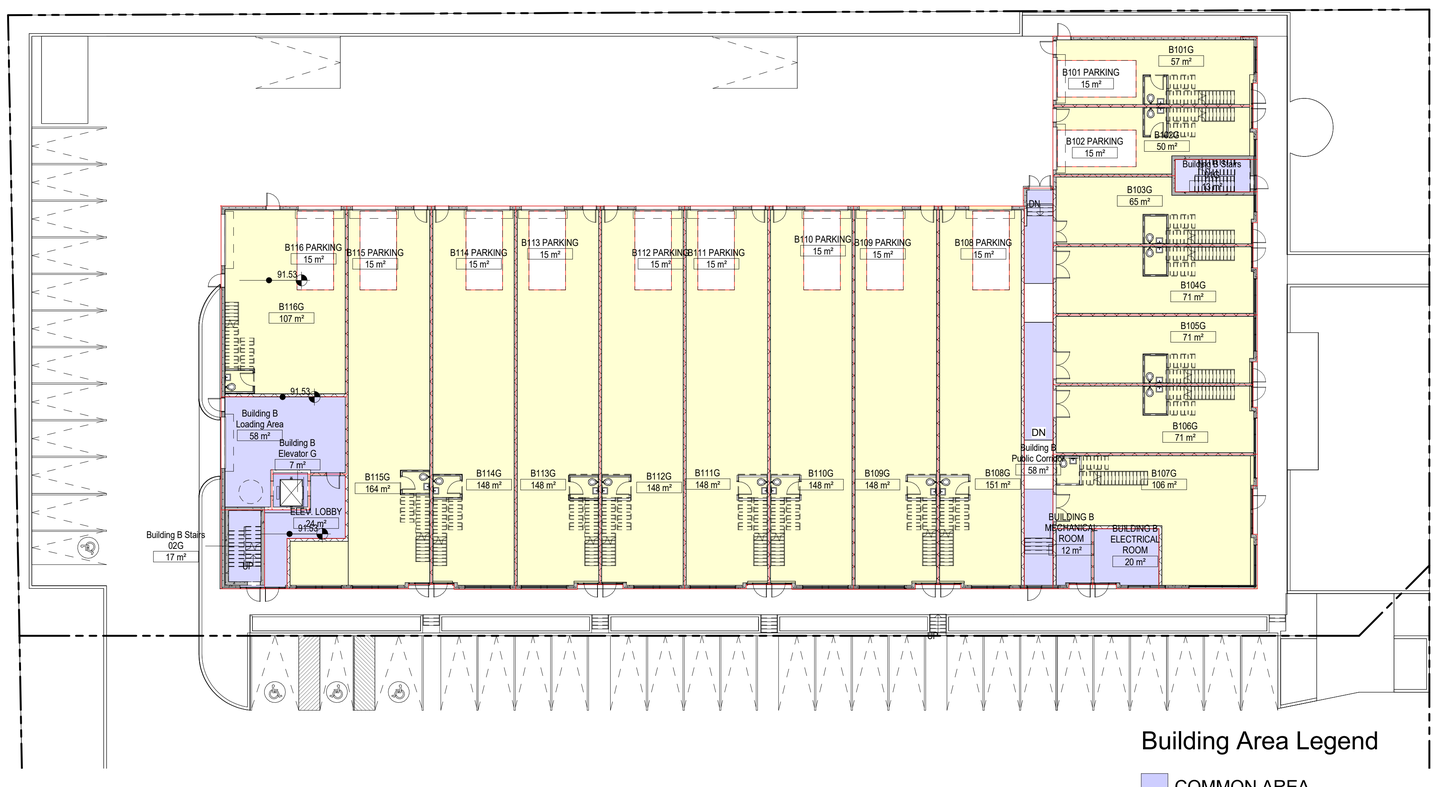

Building Area Legend

- COMMON AREA
- UNIT

"ALL DRAWINGS, SPECIFICATIONS AND RELATED DOCUMENTS ARE THE COPYRIGHT PROPERTY OF THE ARCHITECT AND MUST BE RETURNED UPON REQUEST. REPRODUCTION OF DRAWINGS, SPECIFICATIONS AND RELATED DOCUMENTS IN PART OR IN WHOLE IS FORBIDDEN WITHOUT THE WRITTEN PERMISSION OF THE ARCHITECT."

DO NOT SCALE DRAWINGS.

CONTRACTOR MUST CHECK & VERIFY ALL DIMENSIONS ON SITE.

THIS DRAWING IS NOT TO BE USED FOR CONSTRUCTION UNTIL SIGNED BY THE ARCHITECT.

No.	Issues	Date	By

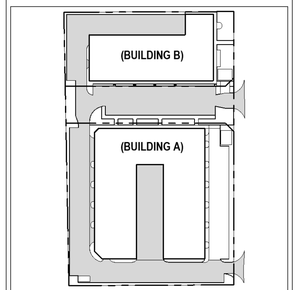

KEY PLAN

CLIENT LOGO

TAES Architects Inc.
98 SCARSDALE ROAD,
TORONTO, ONTARIO, M3B 2R7
T: 416 800 3284
F:416 800 3485

WAREHOUSE

1030 SALK ROAD, PICKERING, ON.

Project No.	T2022002
Drawn	Scale 1 : 200
Checked	Date 2022-02-08

BUILDING B - GROUND FLOOR AREA PLAN

Drawing No.

M03

Copyright © 2021 TAES Architects Inc.

CITY FILE NUMBER (S02/23)

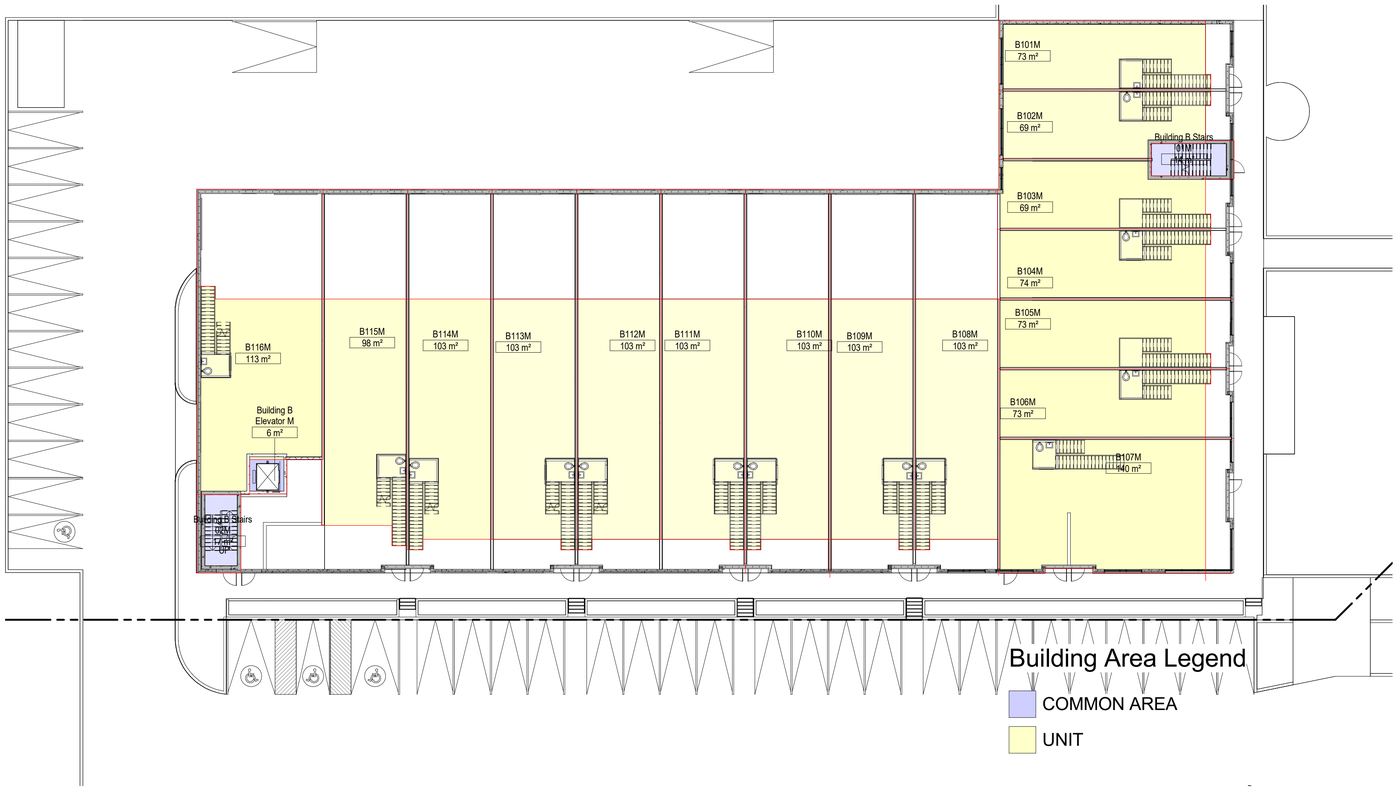

"ALL DRAWINGS, SPECIFICATIONS AND RELATED DOCUMENTS ARE THE COPYRIGHT PROPERTY OF THE ARCHITECT AND MUST BE RETURNED UPON REQUEST. REPRODUCTION OF DRAWINGS, SPECIFICATIONS AND RELATED DOCUMENTS IN PART OR IN WHOLE IS FORBIDDEN WITHOUT THE WRITTEN PERMISSION OF THE ARCHITECT."

DO NOT SCALE DRAWINGS.

CONTRACTOR MUST CHECK & VERIFY ALL DIMENSIONS ON SITE.

THIS DRAWING IS NOT TO BE USED FOR CONSTRUCTION UNTIL SIGNED BY THE ARCHITECT.

No.	Issues	Date	By

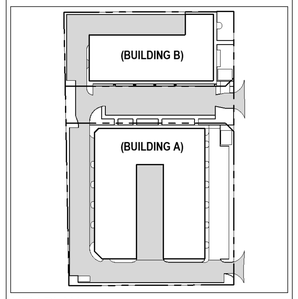

KEY PLAN

CLIENT LOGO

TAES Architects Inc.
98 SCARSDALE ROAD,
TORONTO, ONTARIO, M3B 2R7
T: 416 800 3284
F:416 800 3485

WAREHOUSE

1030 SALK ROAD, PICKERING, ON.

Project No.	T2022002
Drawn	Scale 1 : 200
Checked	Date 2022-02-08

BUILDING B - MEZZANINE FLOOR AREA PLAN

Drawing No.

M04

Copyright © 2021 TAES Architects Inc.

CITY FILE NUMBER (S02/23)

Third Floor BUILDING A

Building Area Legend

- COMMON AREA
- UNIT

"ALL DRAWINGS, SPECIFICATIONS AND RELATED DOCUMENTS ARE THE COPYRIGHT PROPERTY OF THE ARCHITECT AND MUST BE RETURNED UPON REQUEST. REPRODUCTION OF DRAWINGS, SPECIFICATIONS AND RELATED DOCUMENTS IN PART OR IN WHOLE IS FORBIDDEN WITHOUT THE WRITTEN PERMISSION OF THE ARCHITECT."

DO NOT SCALE DRAWINGS.

CONTRACTOR MUST CHECK & VERIFY ALL DIMENSIONS ON SITE.

THIS DRAWING IS NOT TO BE USED FOR CONSTRUCTION UNTIL SIGNED BY THE ARCHITECT.

No.	Issues	Date	By

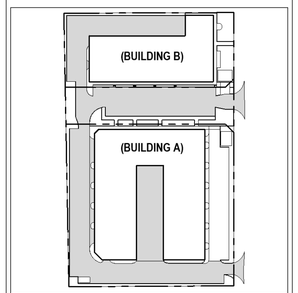

KEY PLAN

CLIENT LOGO

TAES Architects Inc.
98 SCARSDALE ROAD,
TORONTO, ONTARIO, M3B 2R7
T: 416 800 3284
F:416 800 3485

WAREHOUSE

1030 SALK ROAD, PICKERING, ON.

Project No.	T2022002
Drawn	Scale 1 : 150
Checked	Date 2022-02-08

BUILDING A - THIRD FLOOR STORAGE LEVEL

Drawing No.

M06

Copyright © 2021 TAES Architects Inc.

CITY FILE NUMBER (S02/23)

Third Floor BUILDING B

Building Area Legend

- COMMON AREA
- UNIT

"ALL DRAWINGS, SPECIFICATIONS AND RELATED DOCUMENTS ARE THE COPYRIGHT PROPERTY OF THE ARCHITECT AND MUST BE RETURNED UPON REQUEST. REPRODUCTION OF DRAWINGS, SPECIFICATIONS AND RELATED DOCUMENTS IN PART OR IN WHOLE IS FORBIDDEN WITHOUT THE WRITTEN PERMISSION OF THE ARCHITECT."

DO NOT SCALE DRAWINGS.

CONTRACTOR MUST CHECK & VERIFY ALL DIMENSIONS ON SITE.

THIS DRAWING IS NOT TO BE USED FOR CONSTRUCTION UNTIL SIGNED BY THE ARCHITECT.

No.	Issues	Date	By

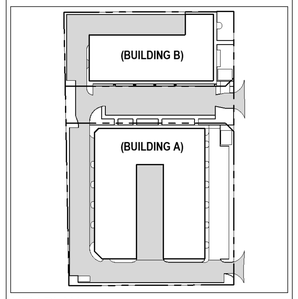

KEY PLAN

CLIENT LOGO

TAES Architects Inc.
98 SCARSDALE ROAD,
TORONTO, ONTARIO, M3B 2R7
T: 416 800 3284
F:416 800 3485

WAREHOUSE

1030 SALK ROAD, PICKERING, ON.

Project No.	T2022002
Drawn	Scale 1 : 150
Checked	Date 2022-02-08

BUILDING B - THIRD FLOOR STORAGE LEVEL

Drawing No.

M07

Copyright © 2021 TAES Architects Inc.